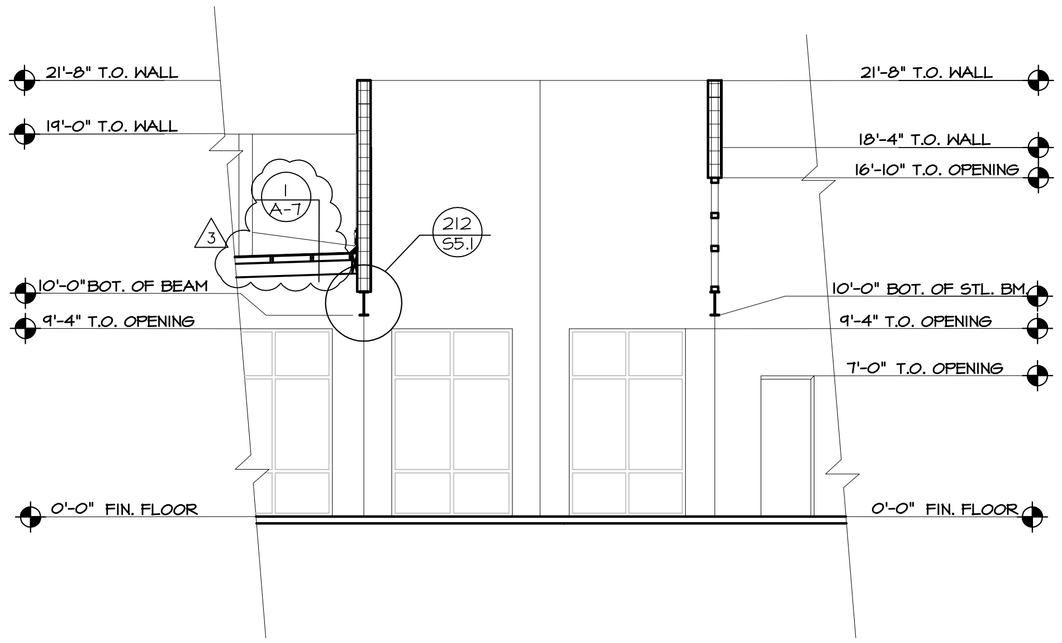

1

BUILDING SECTION C-C

SCALE: 3/16" = 1'-0"

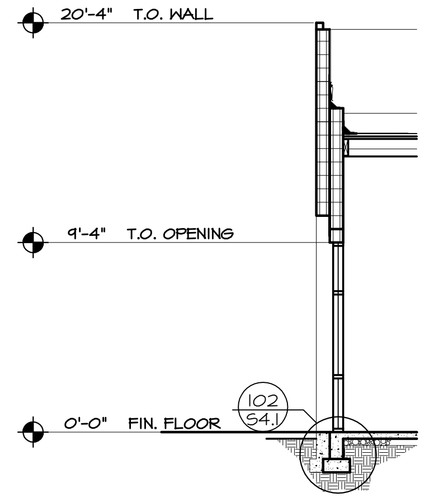

3

BUILDING SECTION 1

SCALE: 3/16" = 1'-0"

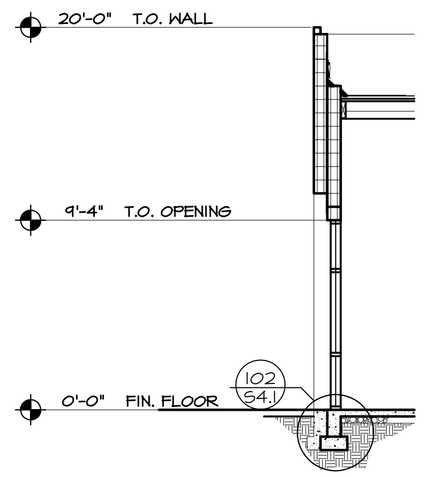

3

BUILDING SECTION 2

SCALE: 3/16" = 1'-0"

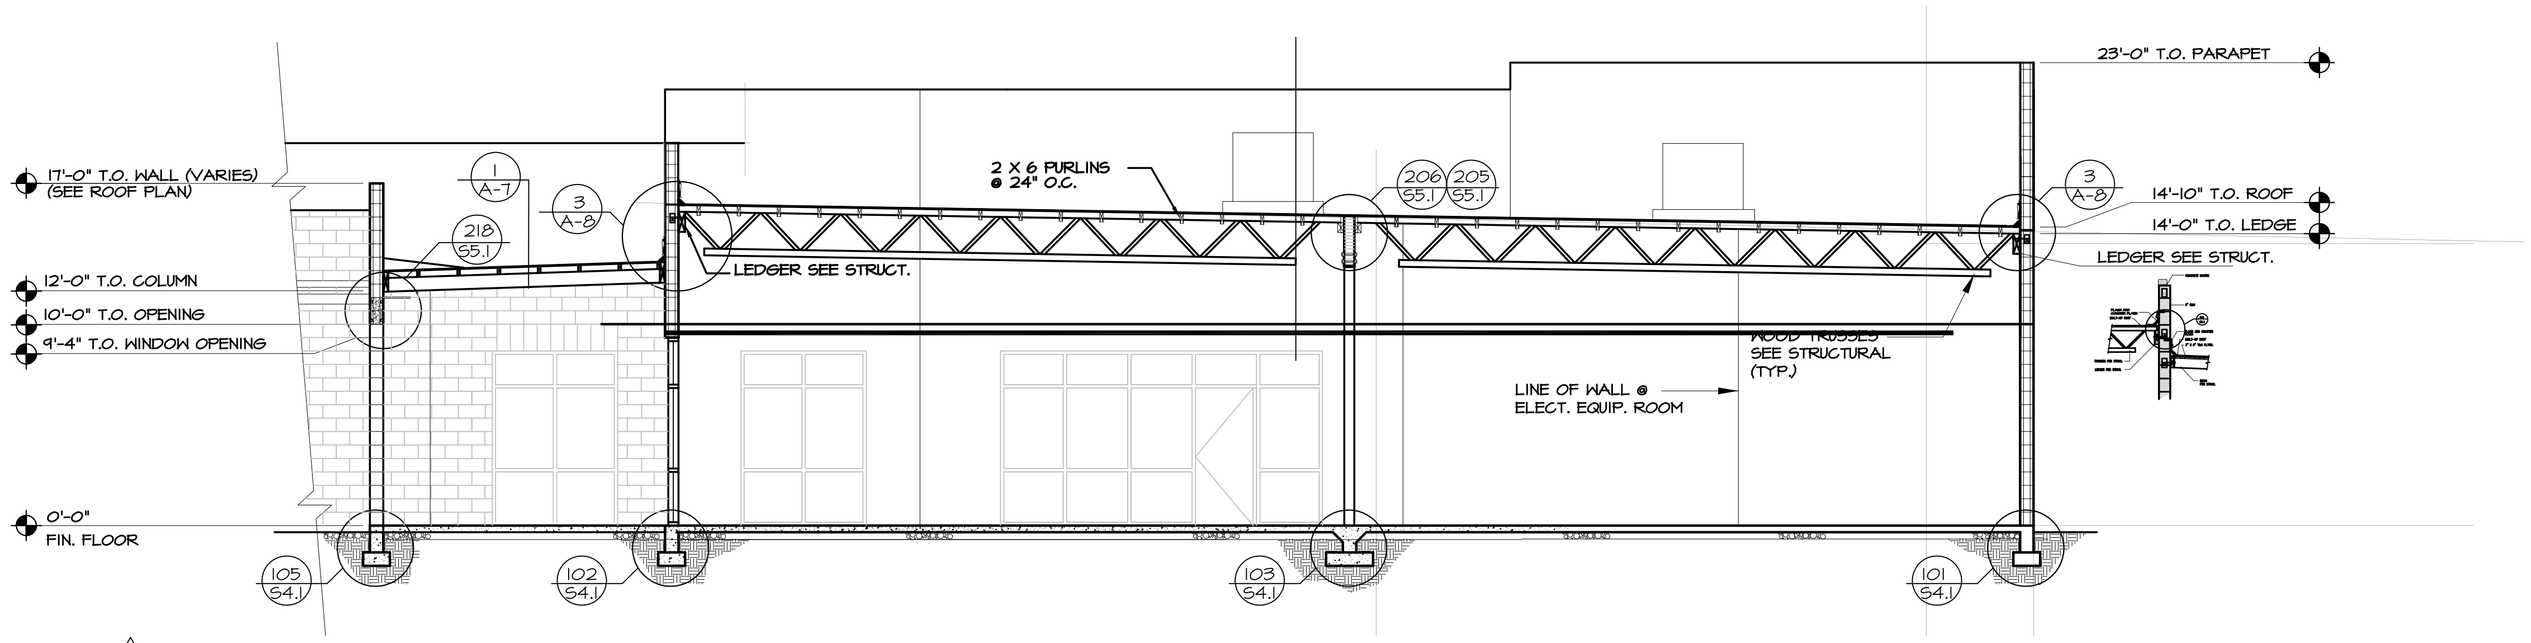

1

BUILDING SECTION B-B

SCALE: 3/16" = 1'-0"

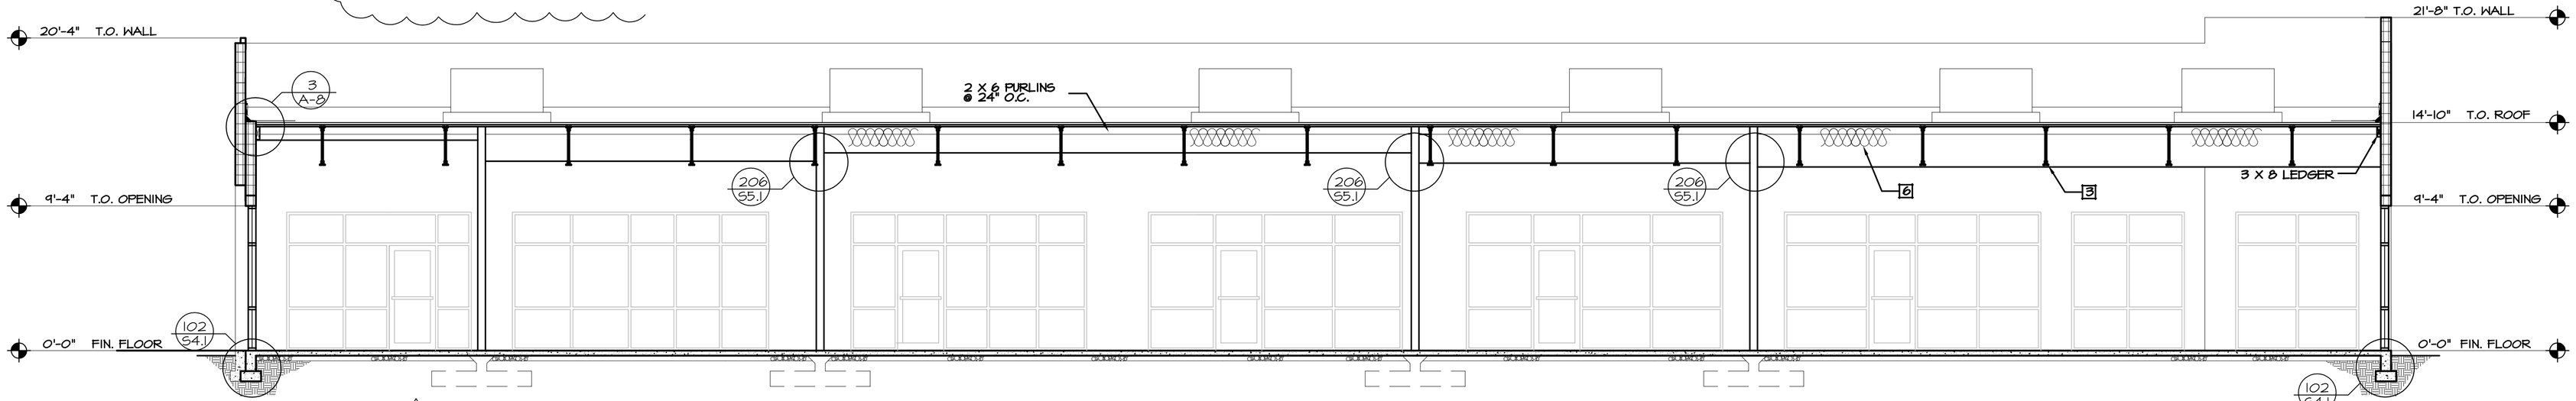

1

BUILDING SECTION A-A

SCALE: 3/16" = 1'-0"

p/d architects
Suite 700
7579 East Main Street
Scottsdale, Arizona 85251
phone (480) 970-8747

The Shops at Calendar Stick

scottsdale arizona

THIS DRAWING AND ANY ELECTRONIC MEDIA IS AN INSTRUMENT OF SERVICE & SHALL REMAIN THE PROPERTY OF P/D ARCHITECTS WHETHER THE PROJECT FOR WHICH THIS DRAWING IS MADE IS EXECUTED OR NOT. THEY ARE NOT TO BE USED BY THE OWNER OR OTHER PERSONS ON EXTENSIONS OF THIS PROJECT EXISTING OR WRITTEN AGREEMENT AND/OR APPROPRIATE COMPENSATION TO P/D ARCHITECTS.

COPYRIGHT© 2006
BY P/D ARCHITECTS

THESE DRAWINGS ARE NOT FOR CONSTRUCTION UNTIL ALL ITEMS ARE INITIALED AND DATED

	INITIAL	DATE
SUBMITTED TO CITY		
ISSUED FOR BIDDING FINAL COORDINATION & APPROVAL HAS NOT BEEN COMPLETED		
CITY APPROVAL		
ISSUED FOR CONST. G.C. SHALL REVISE BID FOR ANY ITEMS NOT INCLUDING DATE OR G.C. ASSUMES ALL CHANGES		

PROJECT NO: 04004
PROJECT MGR: KD
DRAWN BY: DS,JB,JL,JK,GM
CHECKED BY: GM
DATE: 02/11/06

NO.	REVISION	DATE
1	OWNER CHANGES	02/8/06
2	OWNER CHANGES	06/06/06
3	ARCH REV	06/26/06
4	OWNER CHANGES	9/1/06
5	COORDINATION	9/27/06

A-6

E:\04\0004\A-6 revised-9-12-6.dwg, 9/3/2008 2:18:15 PM